Map Referred to in the Hampshire County Council (A334 Botley Bypass) Compulsory Purchase Order 2018
Plan 3 of 4

Hampshire County Council

HAMPSHIRE COUNTY COUNCIL
ECONOMY, TRANSPORT AND ENVIRONMENT DEPARTMENT
STRATEGIC TRANSPORT

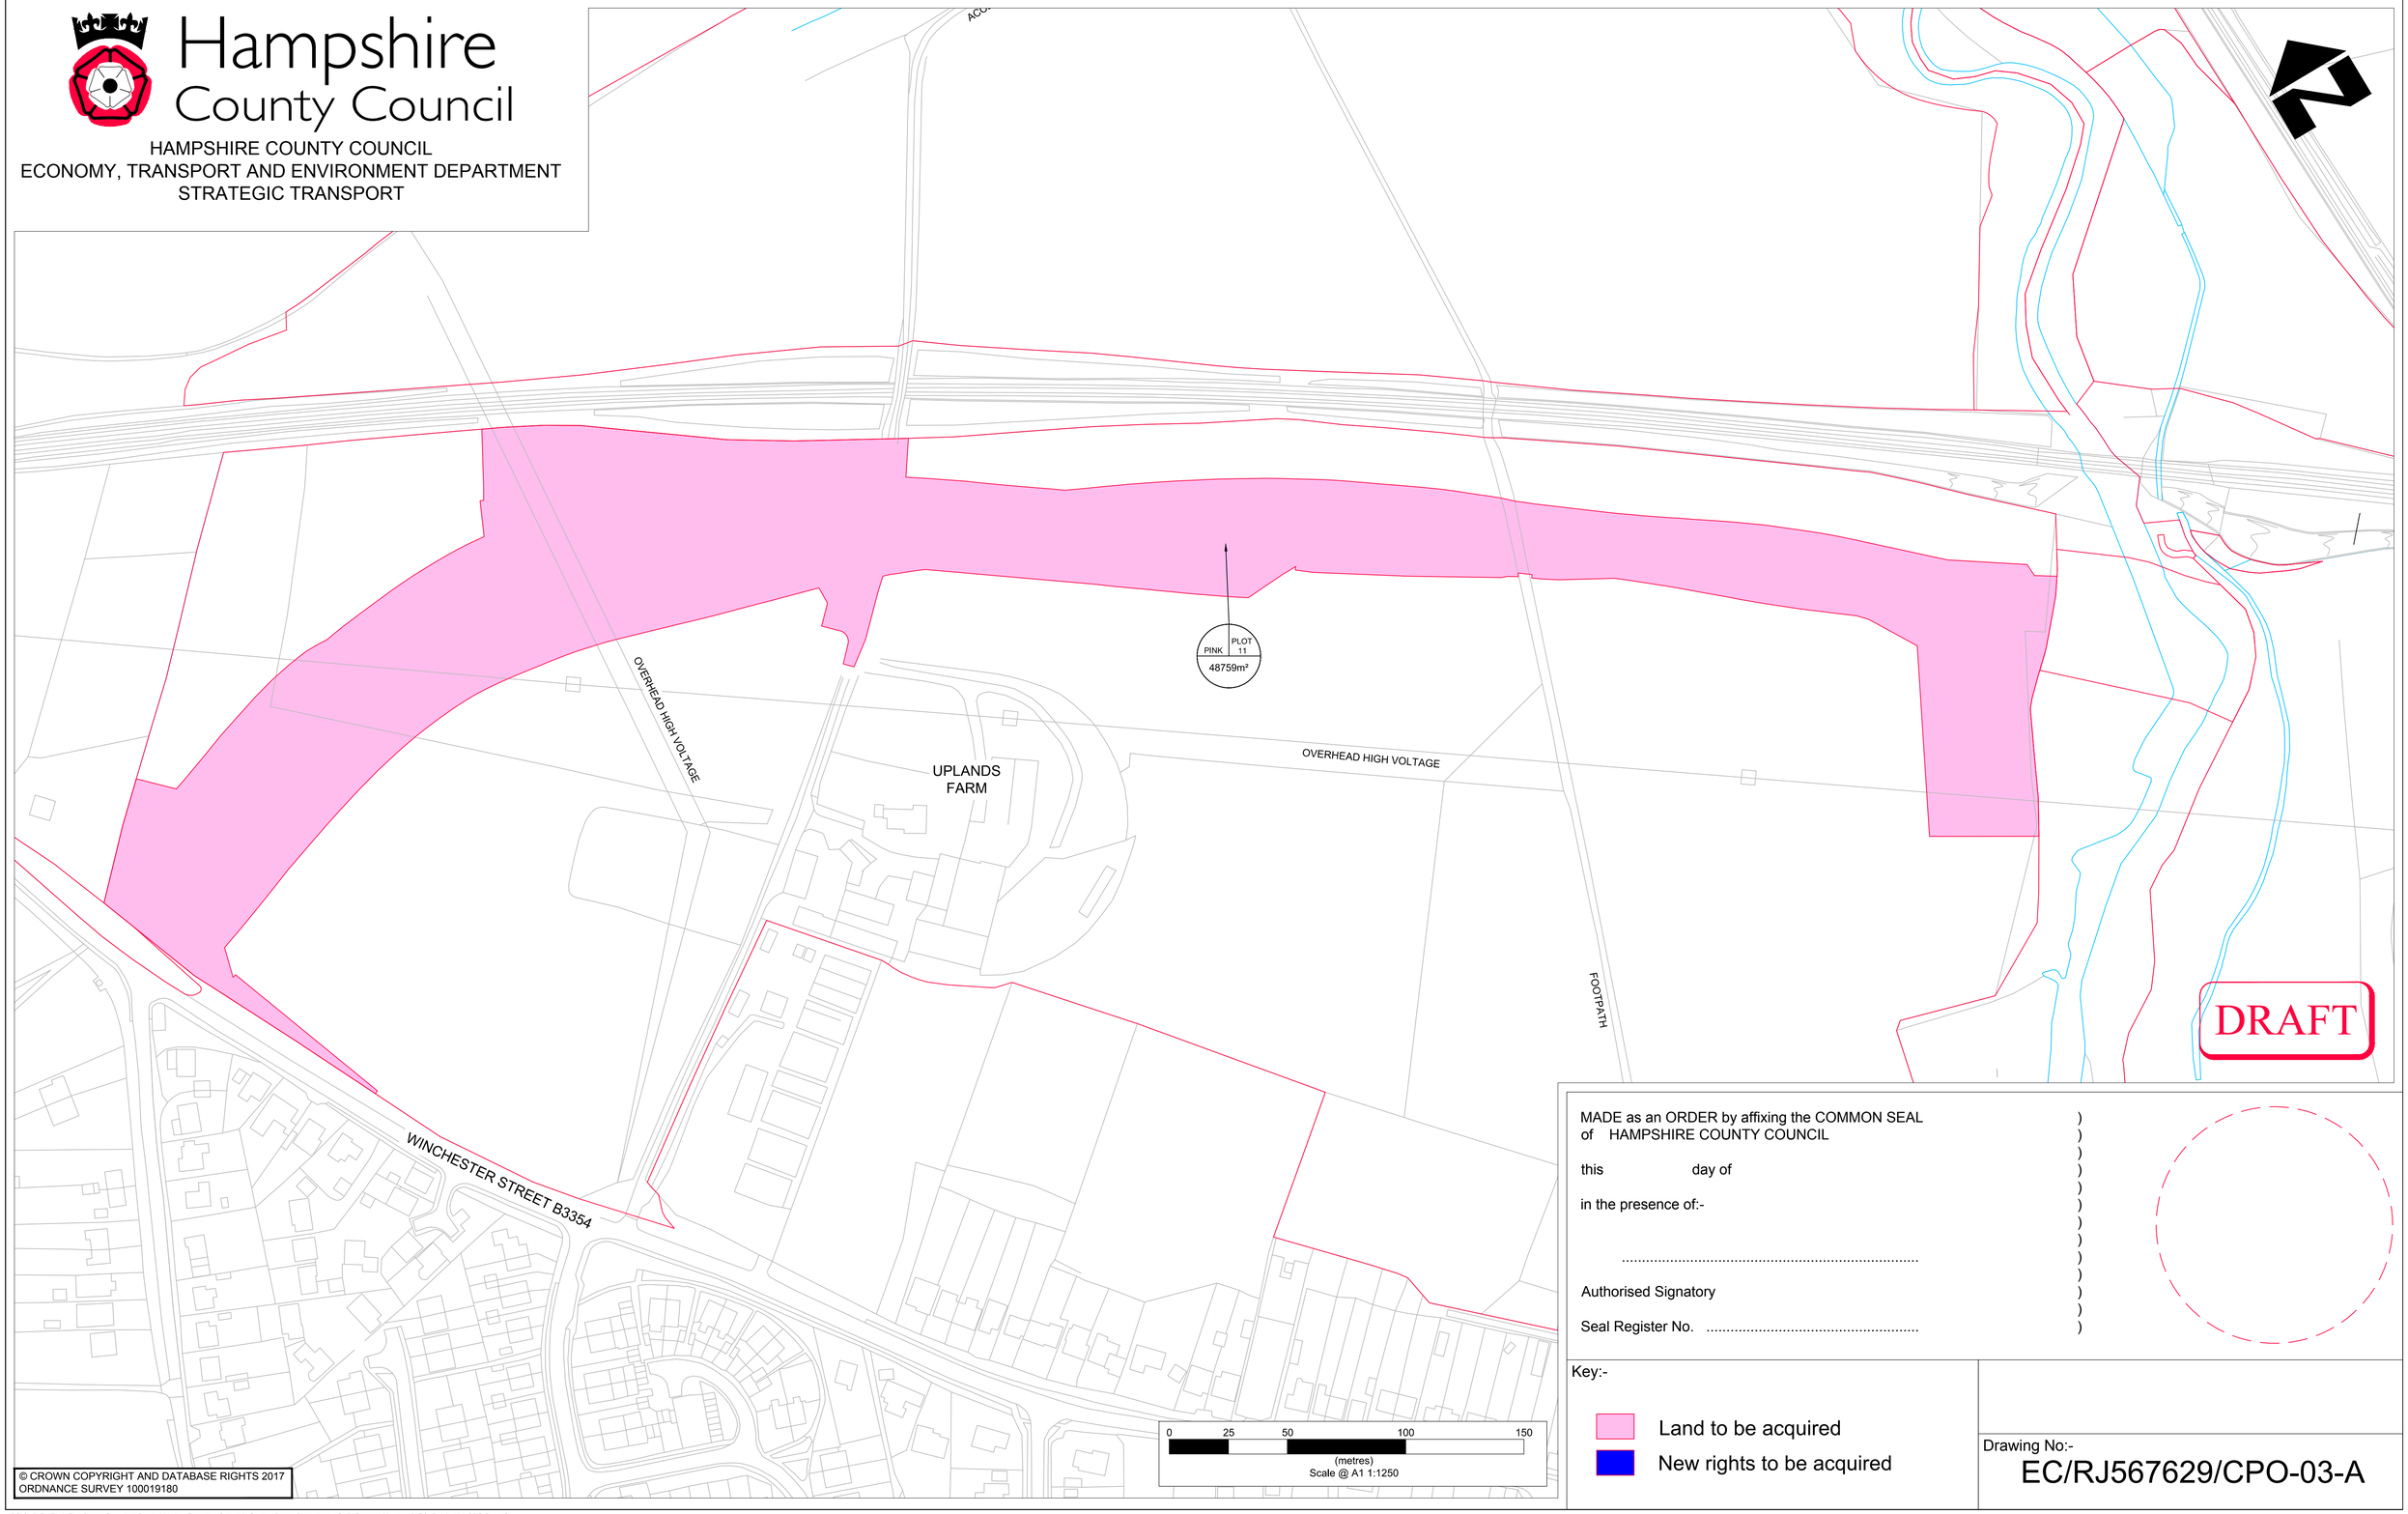

DRAFT

MADE as an ORDER by affixing the COMMON SEAL)
of HAMPSHIRE COUNTY COUNCIL)
)
this day of)
)
in the presence of:-)
)
)
.....)
)
Authorised Signatory)
)
Seal Register No. .....)

Key:-

Land to be acquired

New rights to be acquired

Drawing No:-
EC/RJ567629/CPO-03-A

© CROWN COPYRIGHT AND DATABASE RIGHTS 2017
ORDNANCE SURVEY 100019180

HCC CAD FILE: K:\Eng\Roads\Schemes\RJ567629.01 - Eastleigh Strategic Study - Botley Bypass\AutoCAD\General\03 - LAND\EC_RJ567629-CPO PLANS