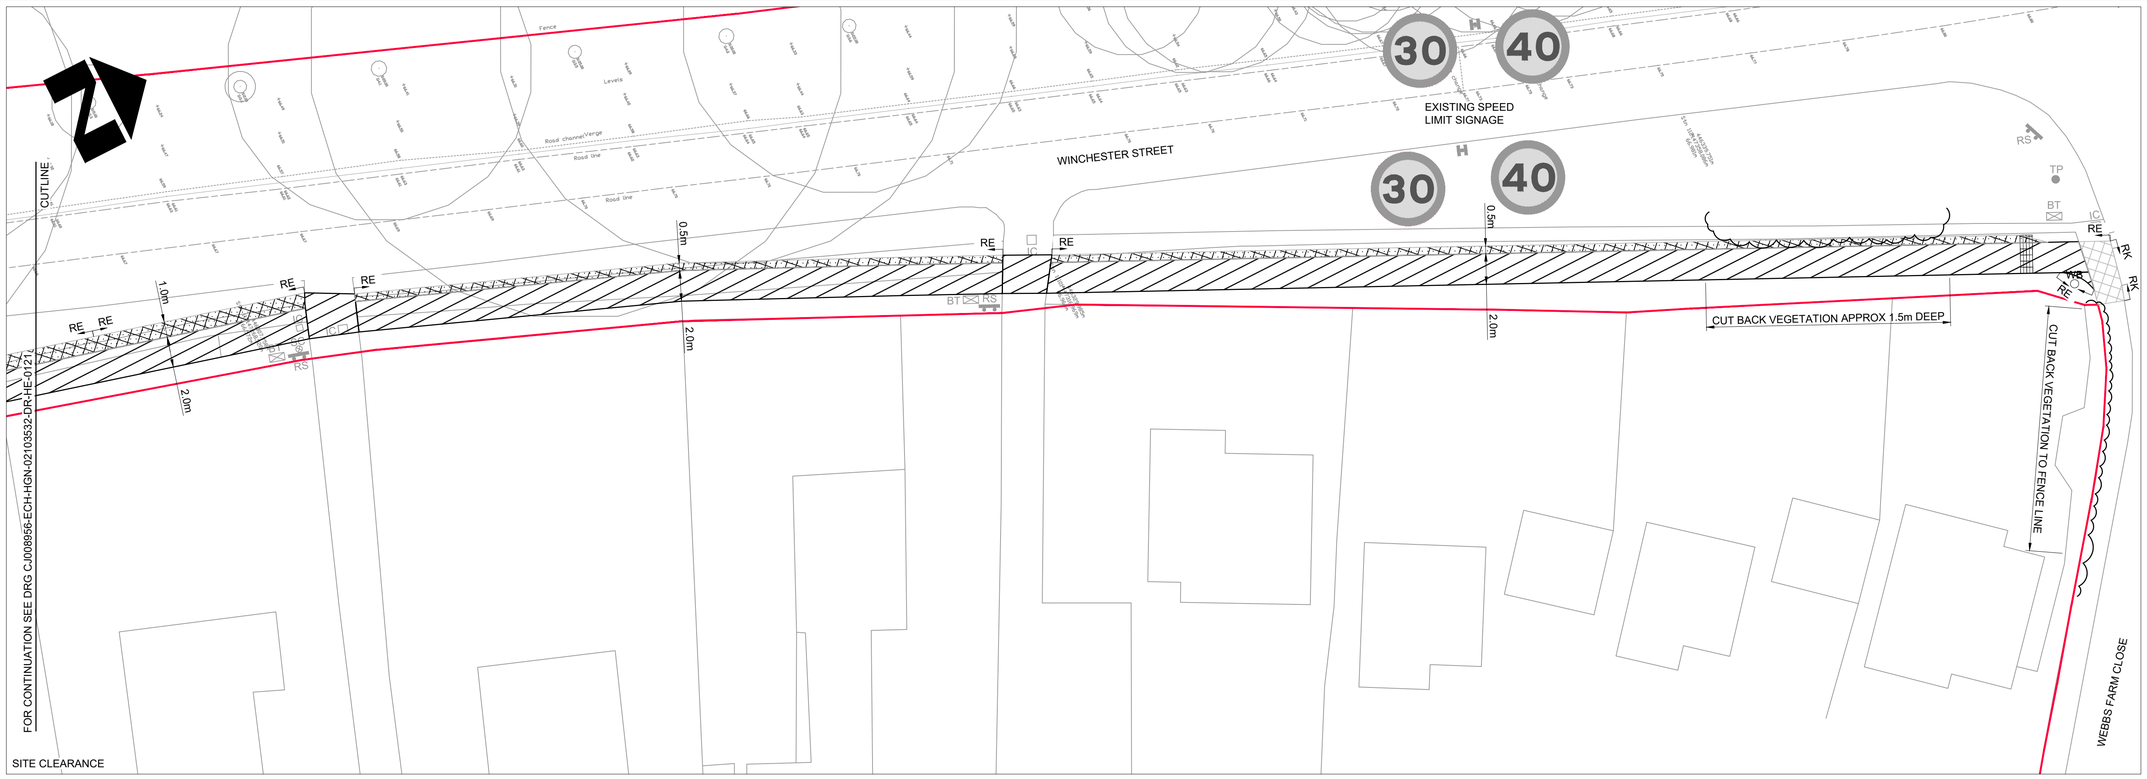

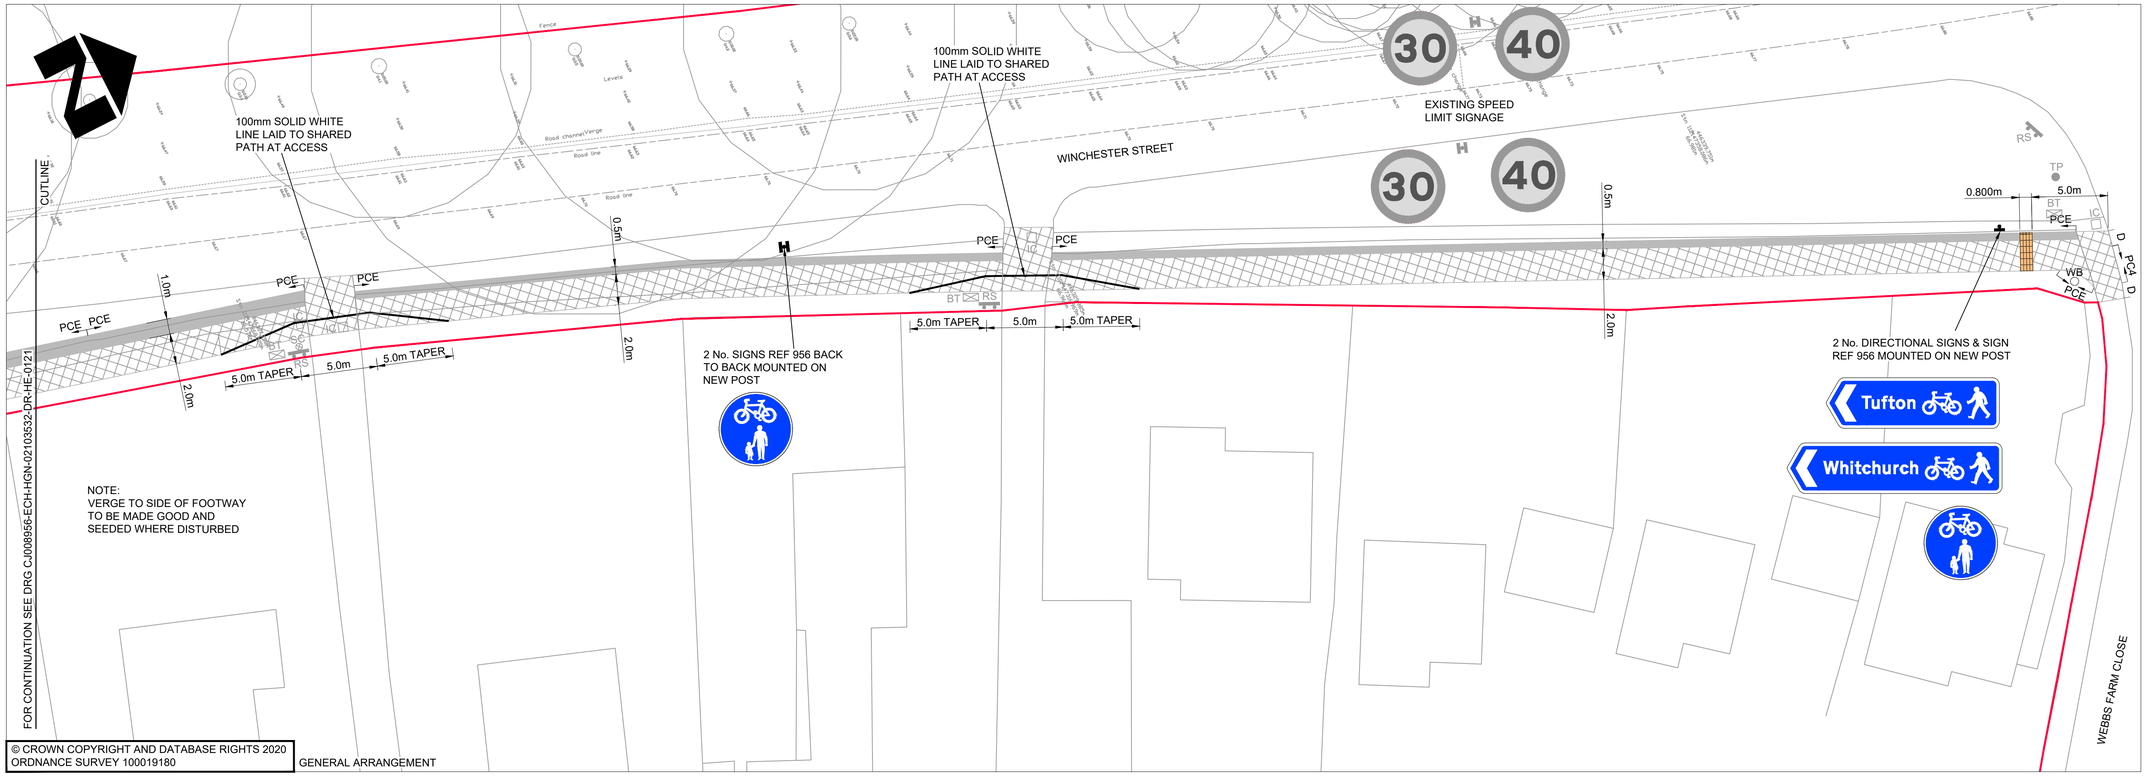

© CROWN COPYRIGHT AND DATABASE RIGHTS 2020
ORDNANCE SURVEY 100019180

NOTES

1. DO NOT SCALE FROM THIS DRAWING
2. ALL DIMENSIONS IN METRES UNLESS OTHERWISE STATED

KEY - SITE CLEARANCE

- EXCAVATE VERGE (120mm) & DISPOSE OFF SITE
- EXCAVATE TYPE 1A FOOTWAY & DISPOSE OFF SITE
- PLANE OUT 20mm SURFACE COURSE & DISPOSE OFF SITE
- RE — TAKE UP PC EDGINGS & DISPOSE OFF SITE
- RK — TAKE UP PC KERBS, BED & BACKING & DISPOSE OFF SITE
- BT — BRITISH TELECOM CHAMBER
- SC — WATER STOP COCK
- RS — ROAD NAME SIGN
- IC — INSPECTION CHAMBER
- WB — WASTE BIN - TAKE UP TO STORE ON SITE
- TP — TELEGRAPH POLE
- CUT BACK VEGETATION & DISPOSE OFF SITE
- EXISTING HIGHWAY BOUNDARY

KEY - GENERAL ARRANGEMENT

- TYPE 1A FOOTWAY CONSTRUCTION HCC11/C/045
- 20mm FOOTWAY SURFACE COURSE - DENSE ASPHALT CONCRETE
- PC4 — PC KERBS - HCC11/C/010
- D — DROPPER
- PCE — PC EDGING - HCC11/C/045
- WB — WASTE BIN TAKEN FROM STORE & RELOCATED
- IC — INSPECTION CHAMBER
- EXISTING HIGHWAY BOUNDARY
- BUFF COLOURED CORDUROY TACTILE PAVING

DRAFT

SUIT	REV	AMENDMENTS	DATE	CAD	CHKD	APPD
S3	P04	AMENDED FOLLOWING REVIEW	20.07.2021	RB		
S3	P03	FIT FOR REVIEW	21.05.2021	RB	HJ	CM

CLIENT

HAMPSHIRE COUNTY COUNCIL
ECONOMY, TRANSPORT AND ENVIRONMENT DEPARTMENT
STRATEGIC TRANSPORT

CONSULTANT

Hampshire County Council Engineering Consultancy

STUART JARVIS BSc DipTP FCIHT MRTPI: DIRECTOR OF ECONOMY, TRANSPORT & ENVIRONMENT

DESIGNER	SCALE @ A1
JG	1:200
CAD	DATE
RB	OCT 2020
CHECKED	SHEET NUMBER
HJ | HJ	20 OF 21
APPROVED	DRAWING NUMBER
CM | CM	CJ008956-ECH-HGN-02103532-DR-HE-0122

SCHEME: WHITCHURCH ACCESSIBILITY AND TRAFFIC MEASURES
JOB No. C.J008956.01

DRAWING TITLE: WINCHESTER STREET TUFTON - WHITCHURCH SHARED USE FOOTWAY SECTION 4
HCC CAD PLOT:. 30/7/2021 10:24:21

SUIT S3 | REV P 04

HCC CAD FILE: K:\Eng\Roads\Schemes\CJ008956.01 Whitchurch Accessibility\AutoCAD\General\CJ008956-ECH-HGN-02105275-DR-HE-0101-0122-GENERAL ARRANGEMENT.dwg